EXHIBIT 4

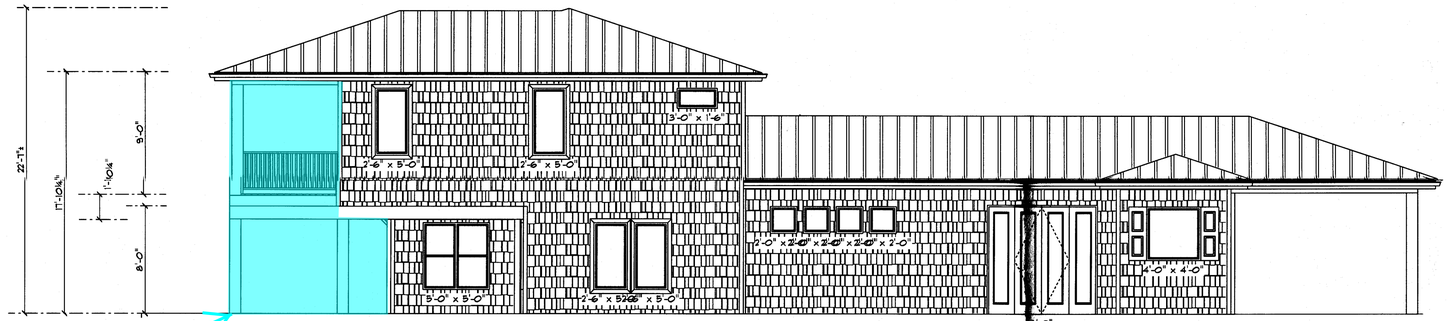

PROPOSED NORTH ELEVATION

View looking south from the northeast property corner (intersection of 7th Street & Beach Avenue) - 1st floor porch / 2nd story balcony, adjacent to Beach Avenue, were previously enclosed, are now open.

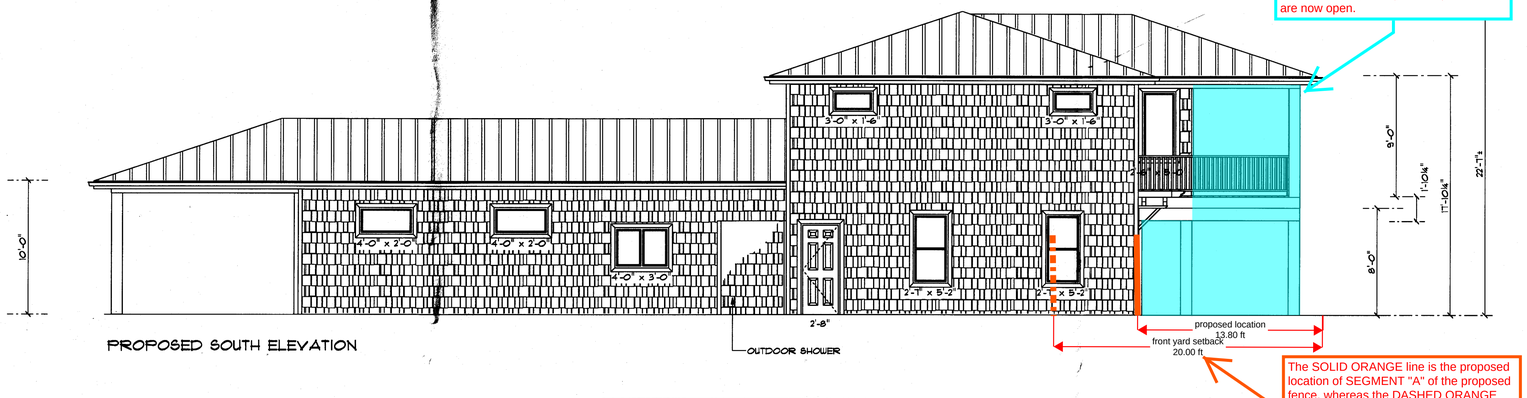

PROPOSED SOUTH ELEVATION

View looking north from the southeast property corner (100' south of 7th Street & Beach Avenue intersection) - 1st floor porch / 2nd story balcony, adjacent to Beach Avenue, were previously enclosed, are now open.

The SOLID ORANGE line is the proposed location of SEGMENT "A" of the proposed fence, whereas the DASHED ORANGE line indicates the location of SEGMENT "A" if installed in compliance with Section 24-157(b)(1).

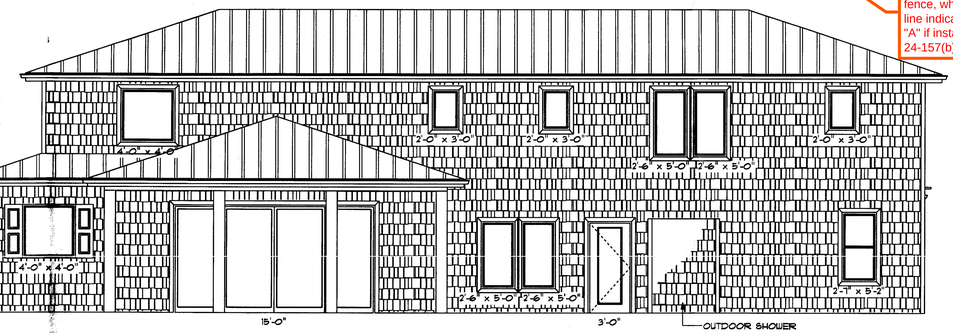

PROPOSED WEST ELEVATION

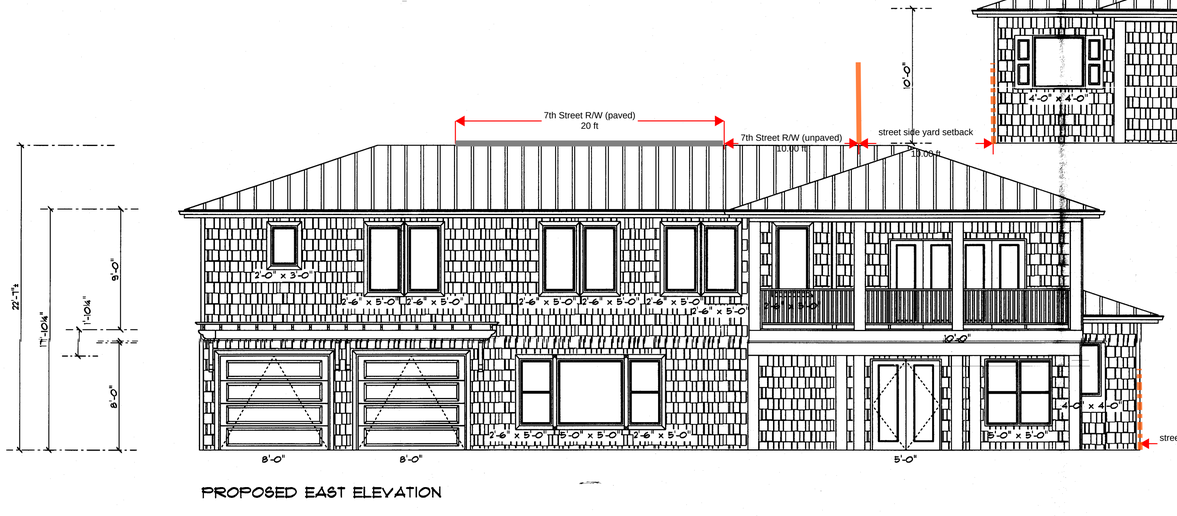

PROPOSED EAST ELEVATION

The SOLID ORANGE line is the proposed location of SEGMENT "B" of the proposed fence, whereas the DASHED ORANGE line indicates the location of SEGMENT "B" if installed in compliance with Section 24-157(c)(1).

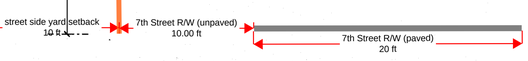

Bosco Building Contractors, Inc.
2158 Mayport Road, Atlantic Beach, Florida 32233

HOME OPTIONS DESIGN LLC, RESERVES THE COMMON LAW COPYRIGHT AND OTHER PROPERTY RIGHTS OF THESE DOCUMENTS AND | ALL DIMENSIONS AND CONDITIONS ON THE JOB SHALL BE FIELD VERIFIED.
THEY ARE NOT TO BE REPRODUCED, CHANGED IN ANY MANNER, OR TRANSFERRED TO ANYONE OTHER THAN CLIENT LISTED HEREIN. | WRITTEN DIMENSIONS SHALL HAVE PRECEDENCE OVER SCALED DIMENSIONS.

8725 YOUNGERMAN COURT
SUITE #103
JACKSONVILLE, FL 32244
PH. 904.716.8652

HomeOptions Design LLC

PURCELL RESIDENCE

698 BEACH AVE
ATLANTIC BEACH, FL 32233

[redacted] PLANS

PROPOSED ELEVATIONS

DATE:

ISSUE & REVISION COMMENTS: 1. 2. 3.

SCALE: SEE PLANS
DATE : 5-24-2012
DATE PLOTTED: August 24, 2012
DRAWN BY : TSD

A-3

THESE PLANS WERE PREPARED FOR ONE SPECIFIC PROJECT FOR THE CLIENT LISTED IN THE TITLEBLOCK AND ANY OTHER USE IS PROHIBITED AND VIOLATES COMMON COPYRIGHT LAWS.