157

ENGINEERING DESIGN
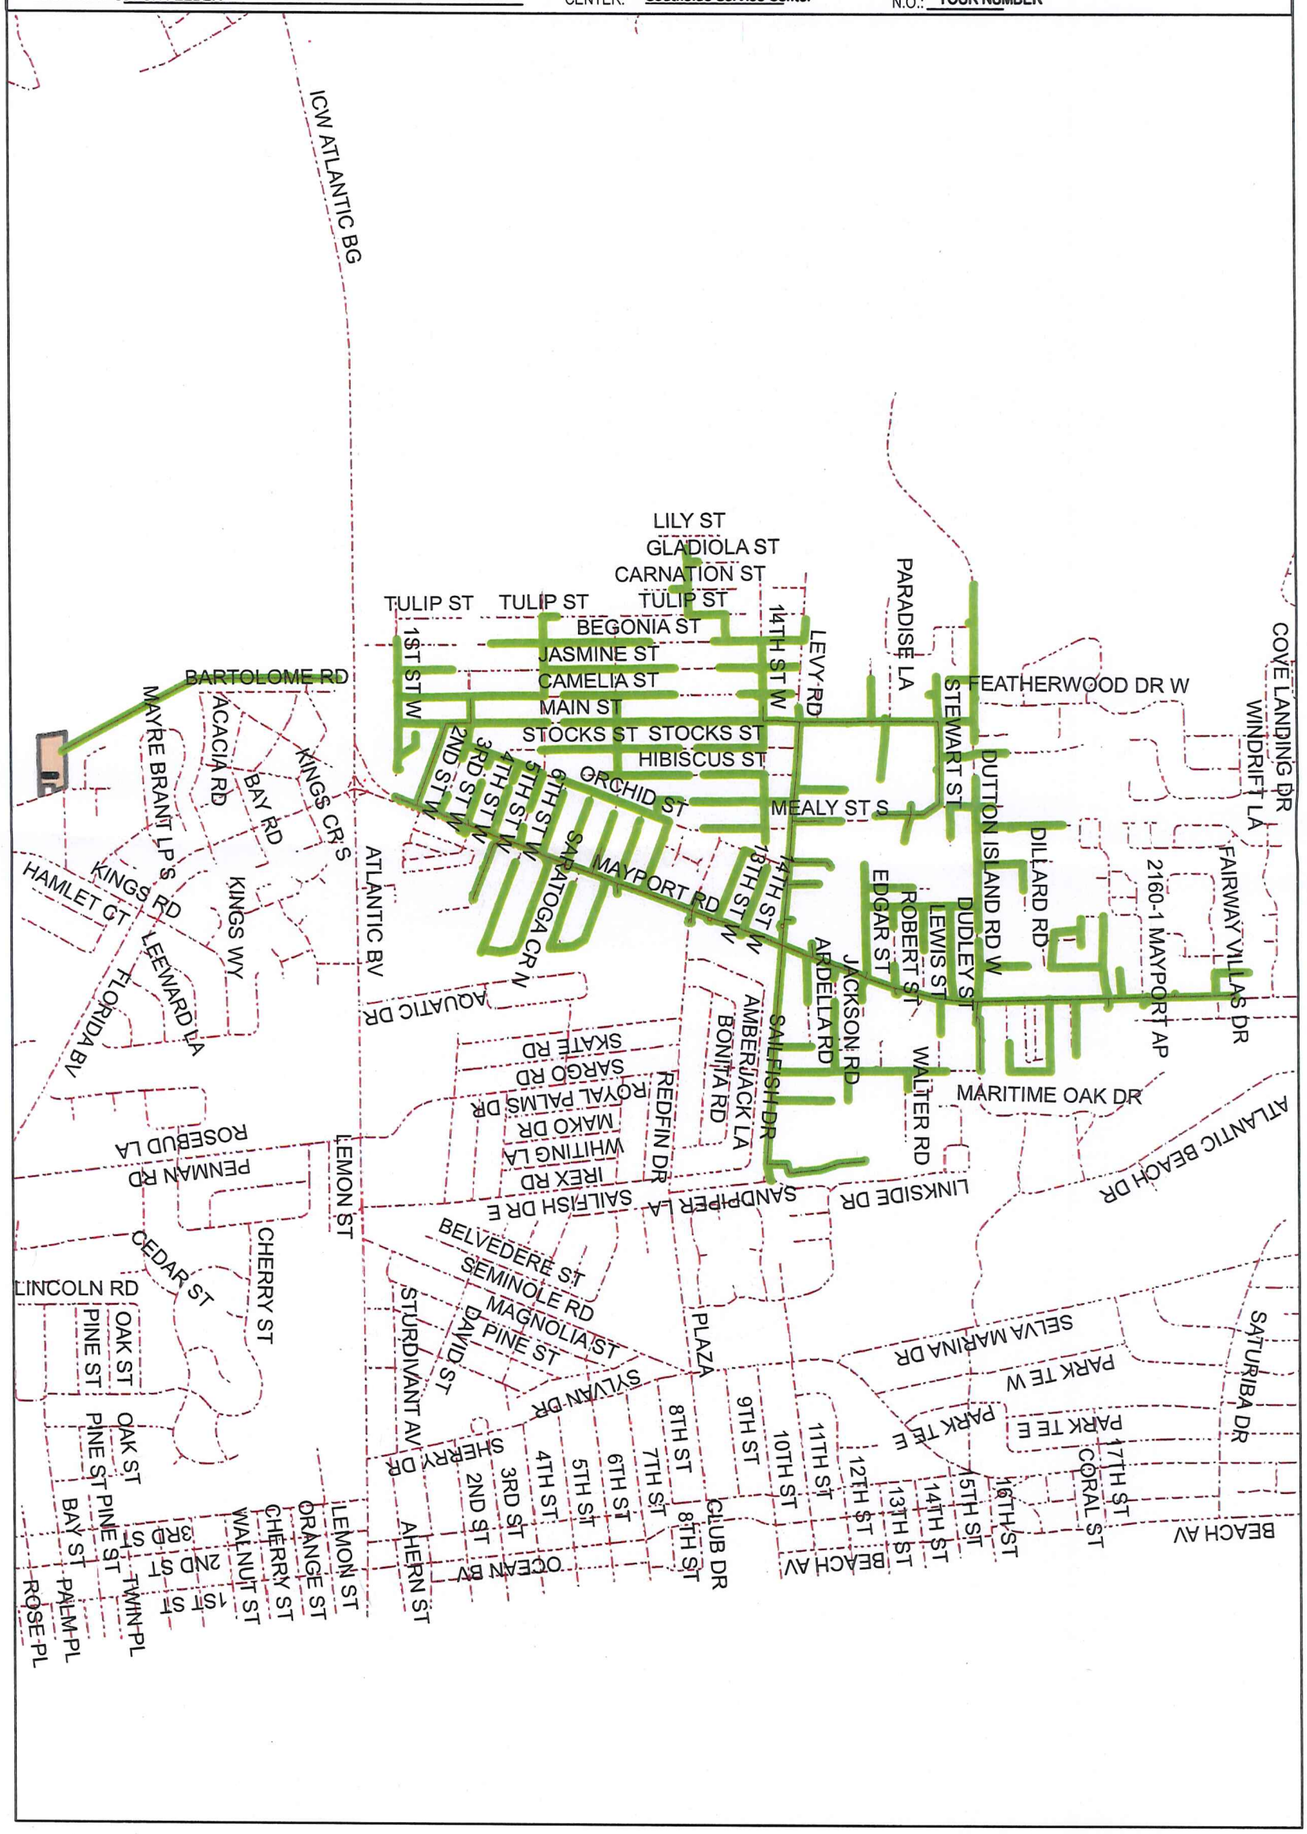
ORACLE PROJECT #: $WRN
PERMIT N.O.: NONE
MAXIMO WO #: $MONum
DATE REL CONST: Updated 8/29/19
SUB-STA: NEPTUNE 561
CIR. N.O.: 561
TREE TRIMMING REQ'D: YUP
ENGINEER: Branden Prato
CELL N.O.: 665-8182
ZIP CODE: $ZIPCode
CUSTOMER/ LOCATION: 561 OH FEEDER
SVC CENTER: Southside Service Center
PHONE N.O.: YOUR NUMBER